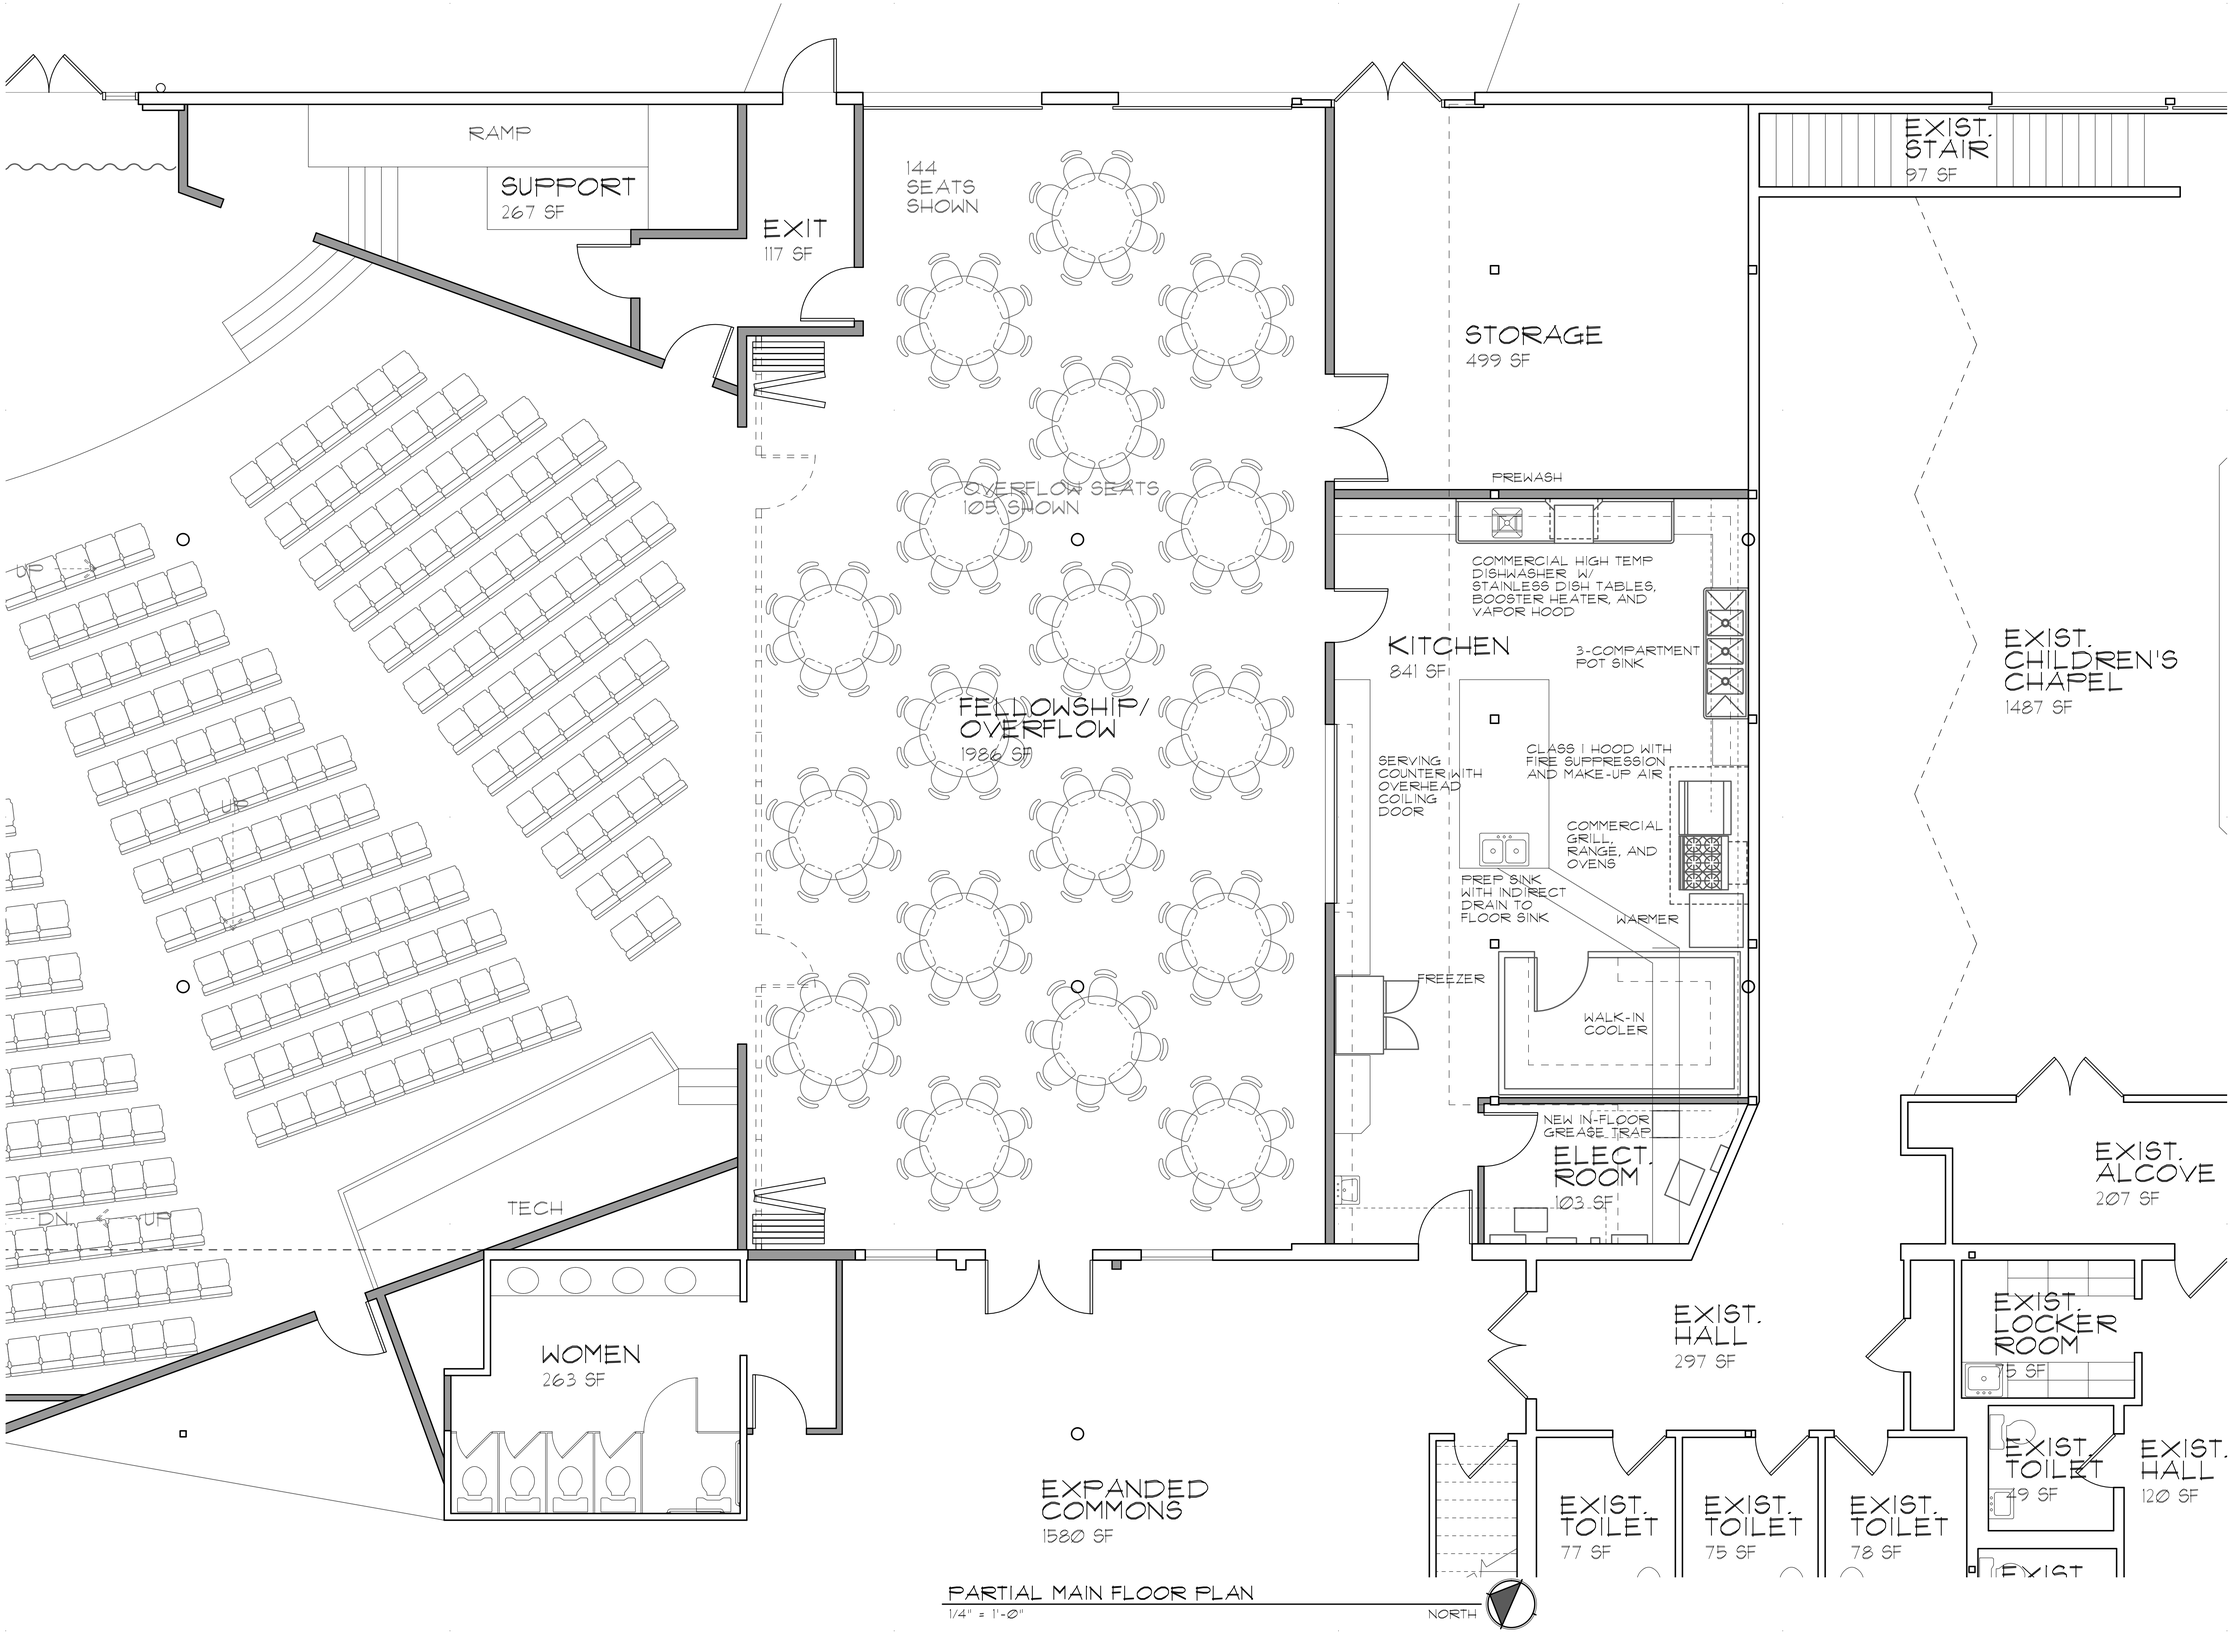

PARTIAL MAIN FLOOR PLAN

1/4" = 1'-0"

bpharchitects

19624A 76th Ave. W
Lynnwood, WA 98036

(425) 774-4701
www.bpharch.com

TENANT IMPROVEMENT FOR

SONRISE
CHRISTIAN CENTER

11625 AIRPORT ROAD
EVERETT, WA 98204

No./Date Revision By

Date

Drawn By

Checked By

Project Number

File Number

Sheet Title

Sheet Number

J:\1913 Sonrise Christian Center\SD\1913SD-FP1.dwg, 2/25/2022 2:14:46 PM, steve